Figure 2-6
Project Site Plan

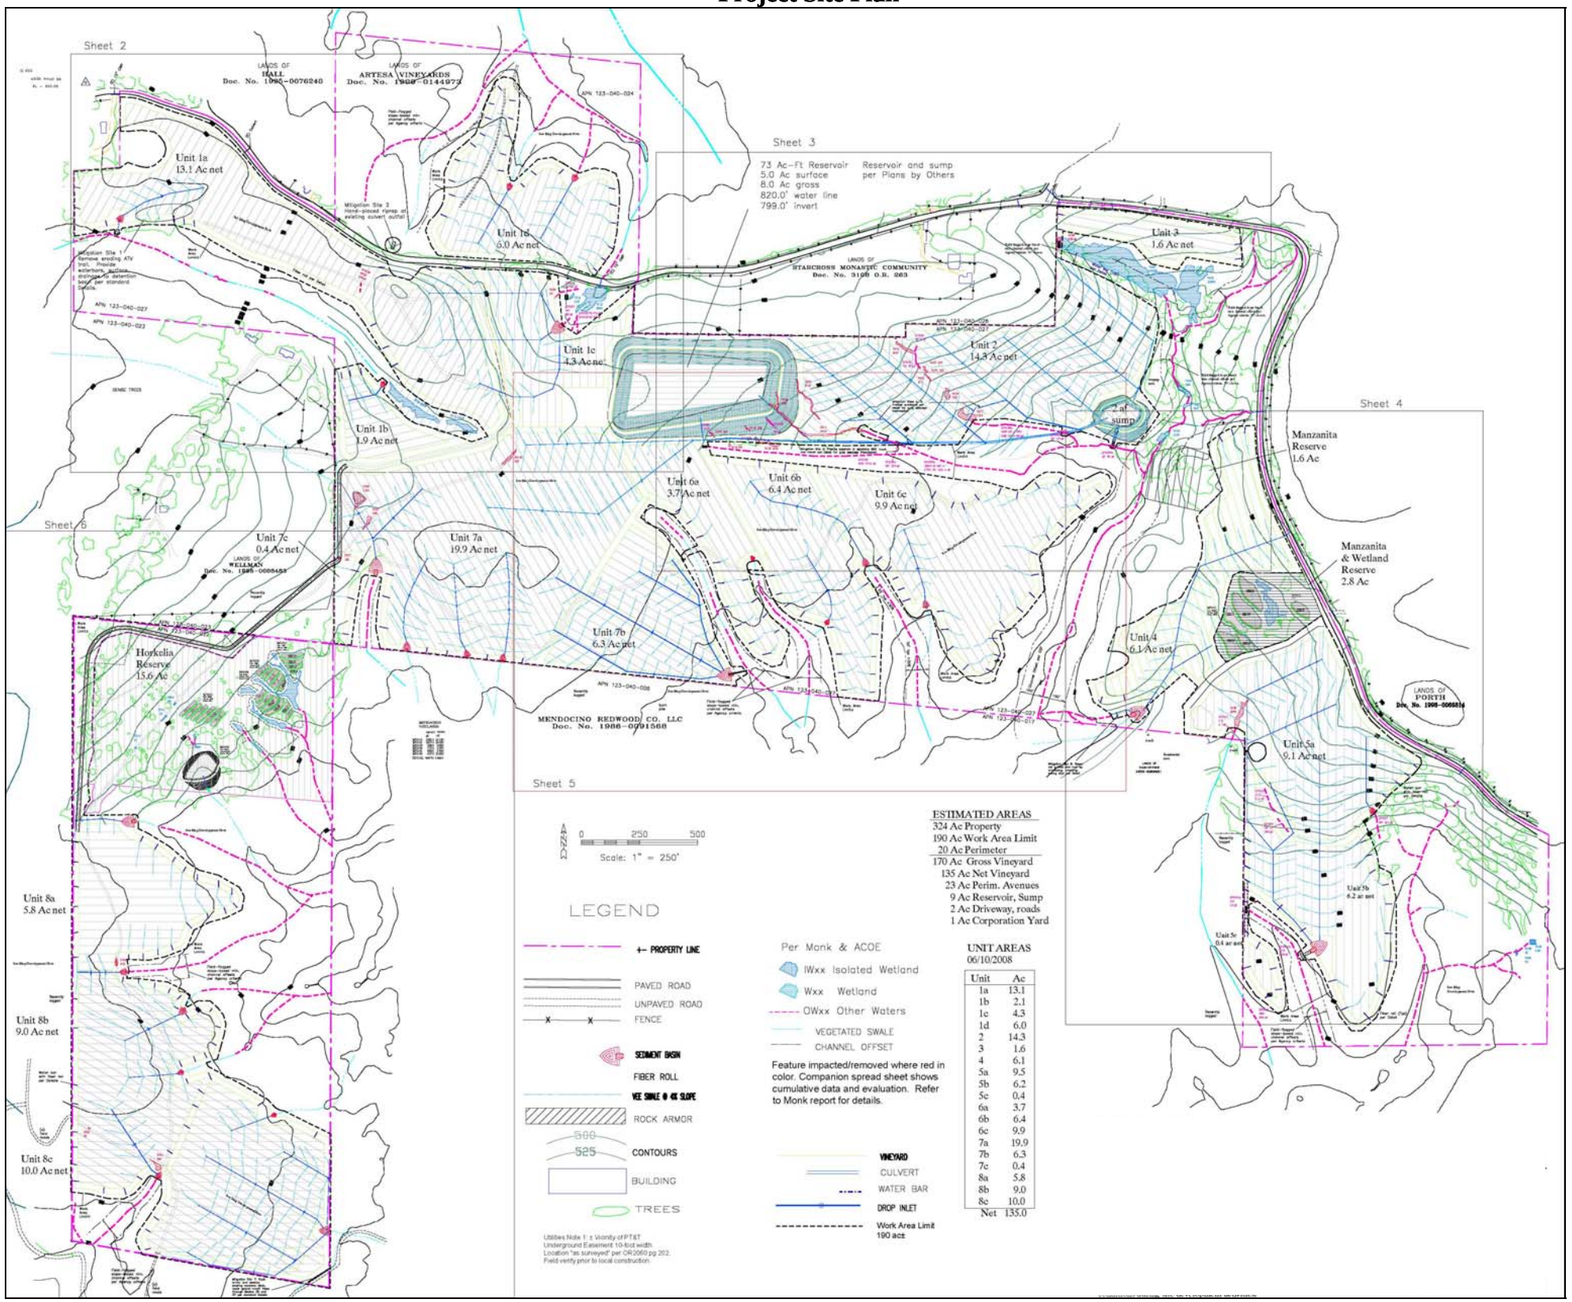

Figure 2-7
Northwest Corner Detail

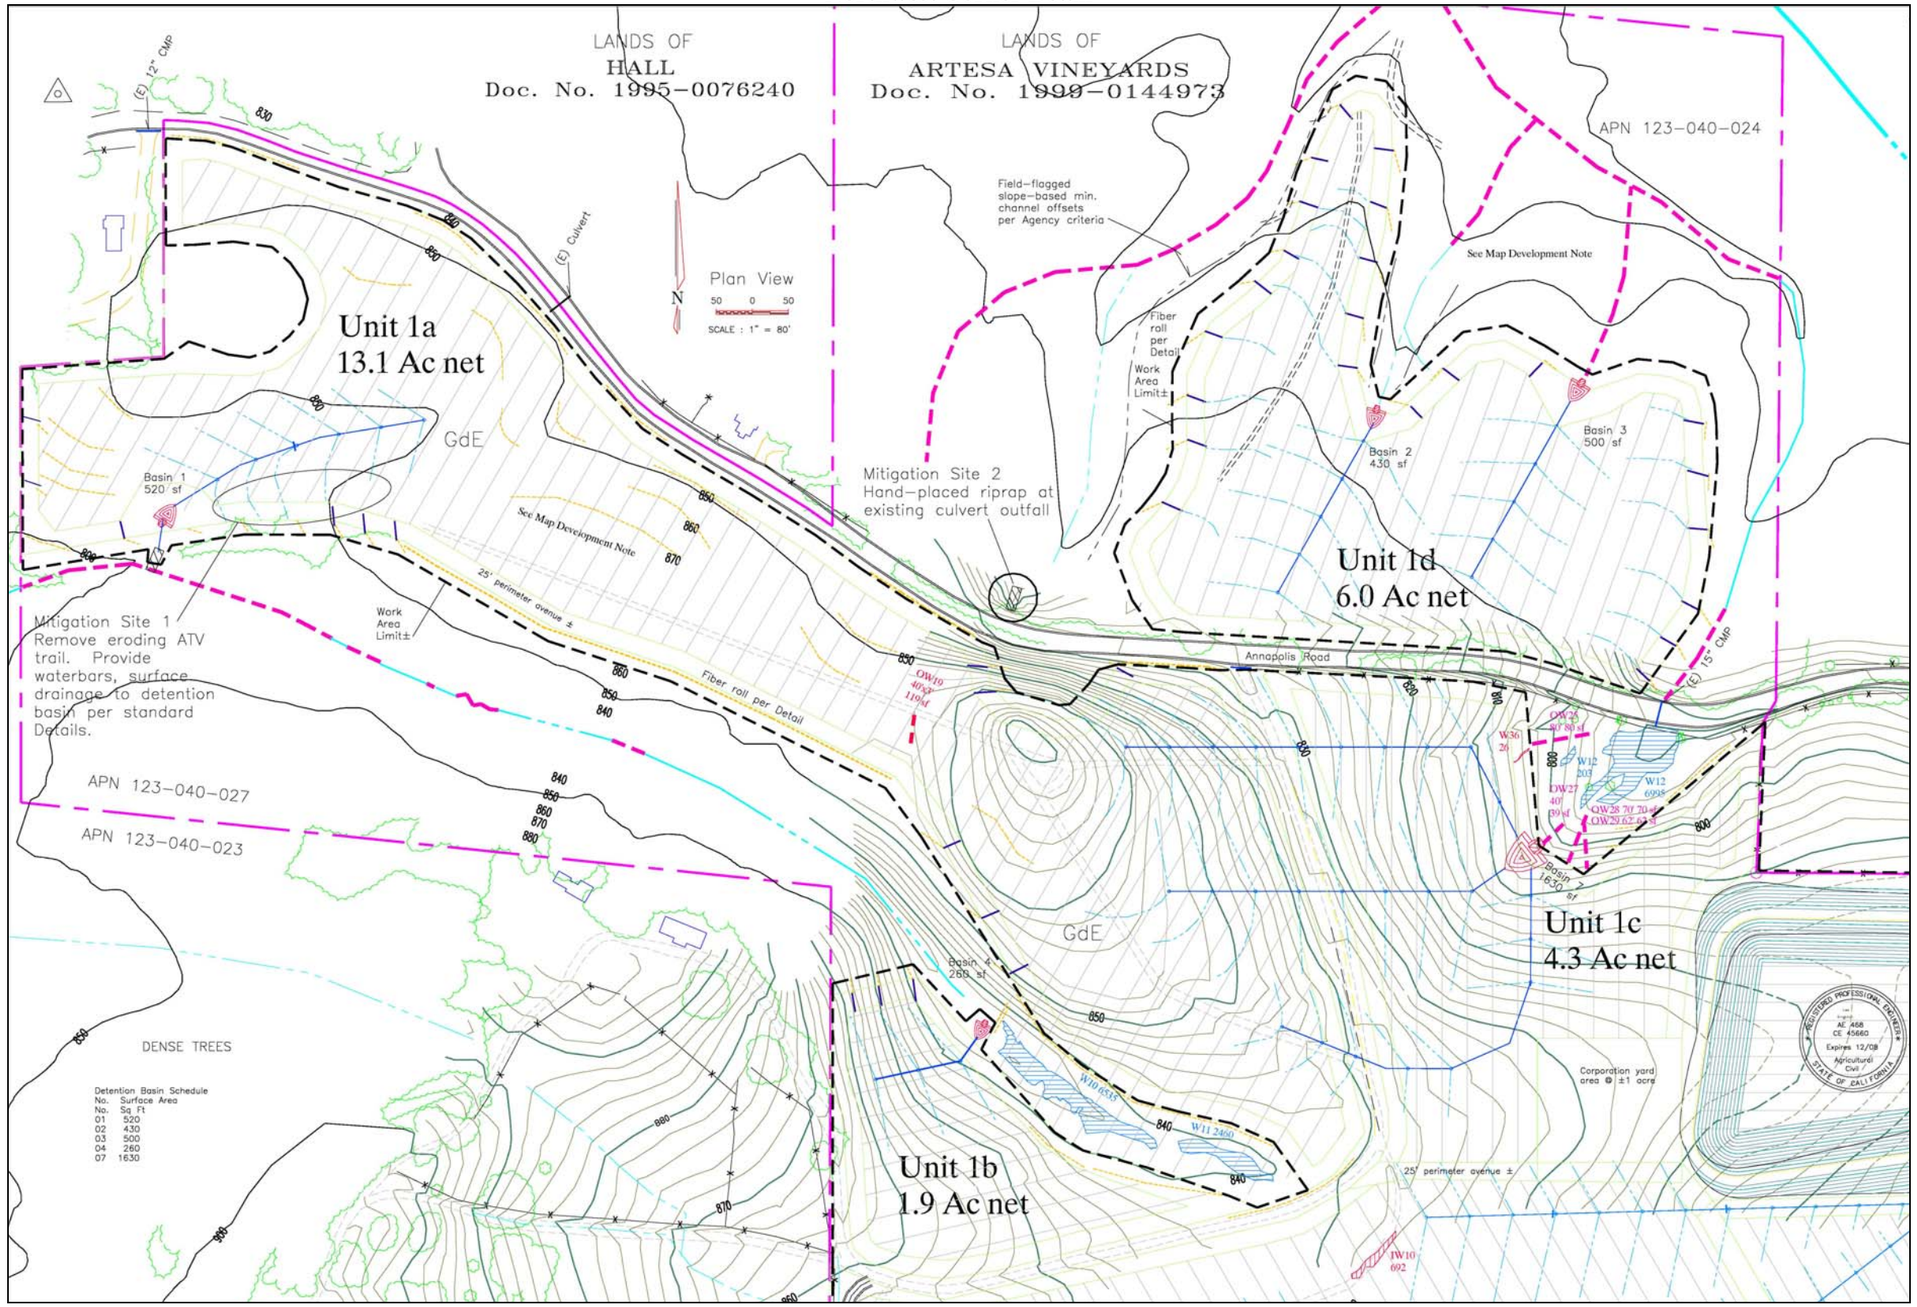
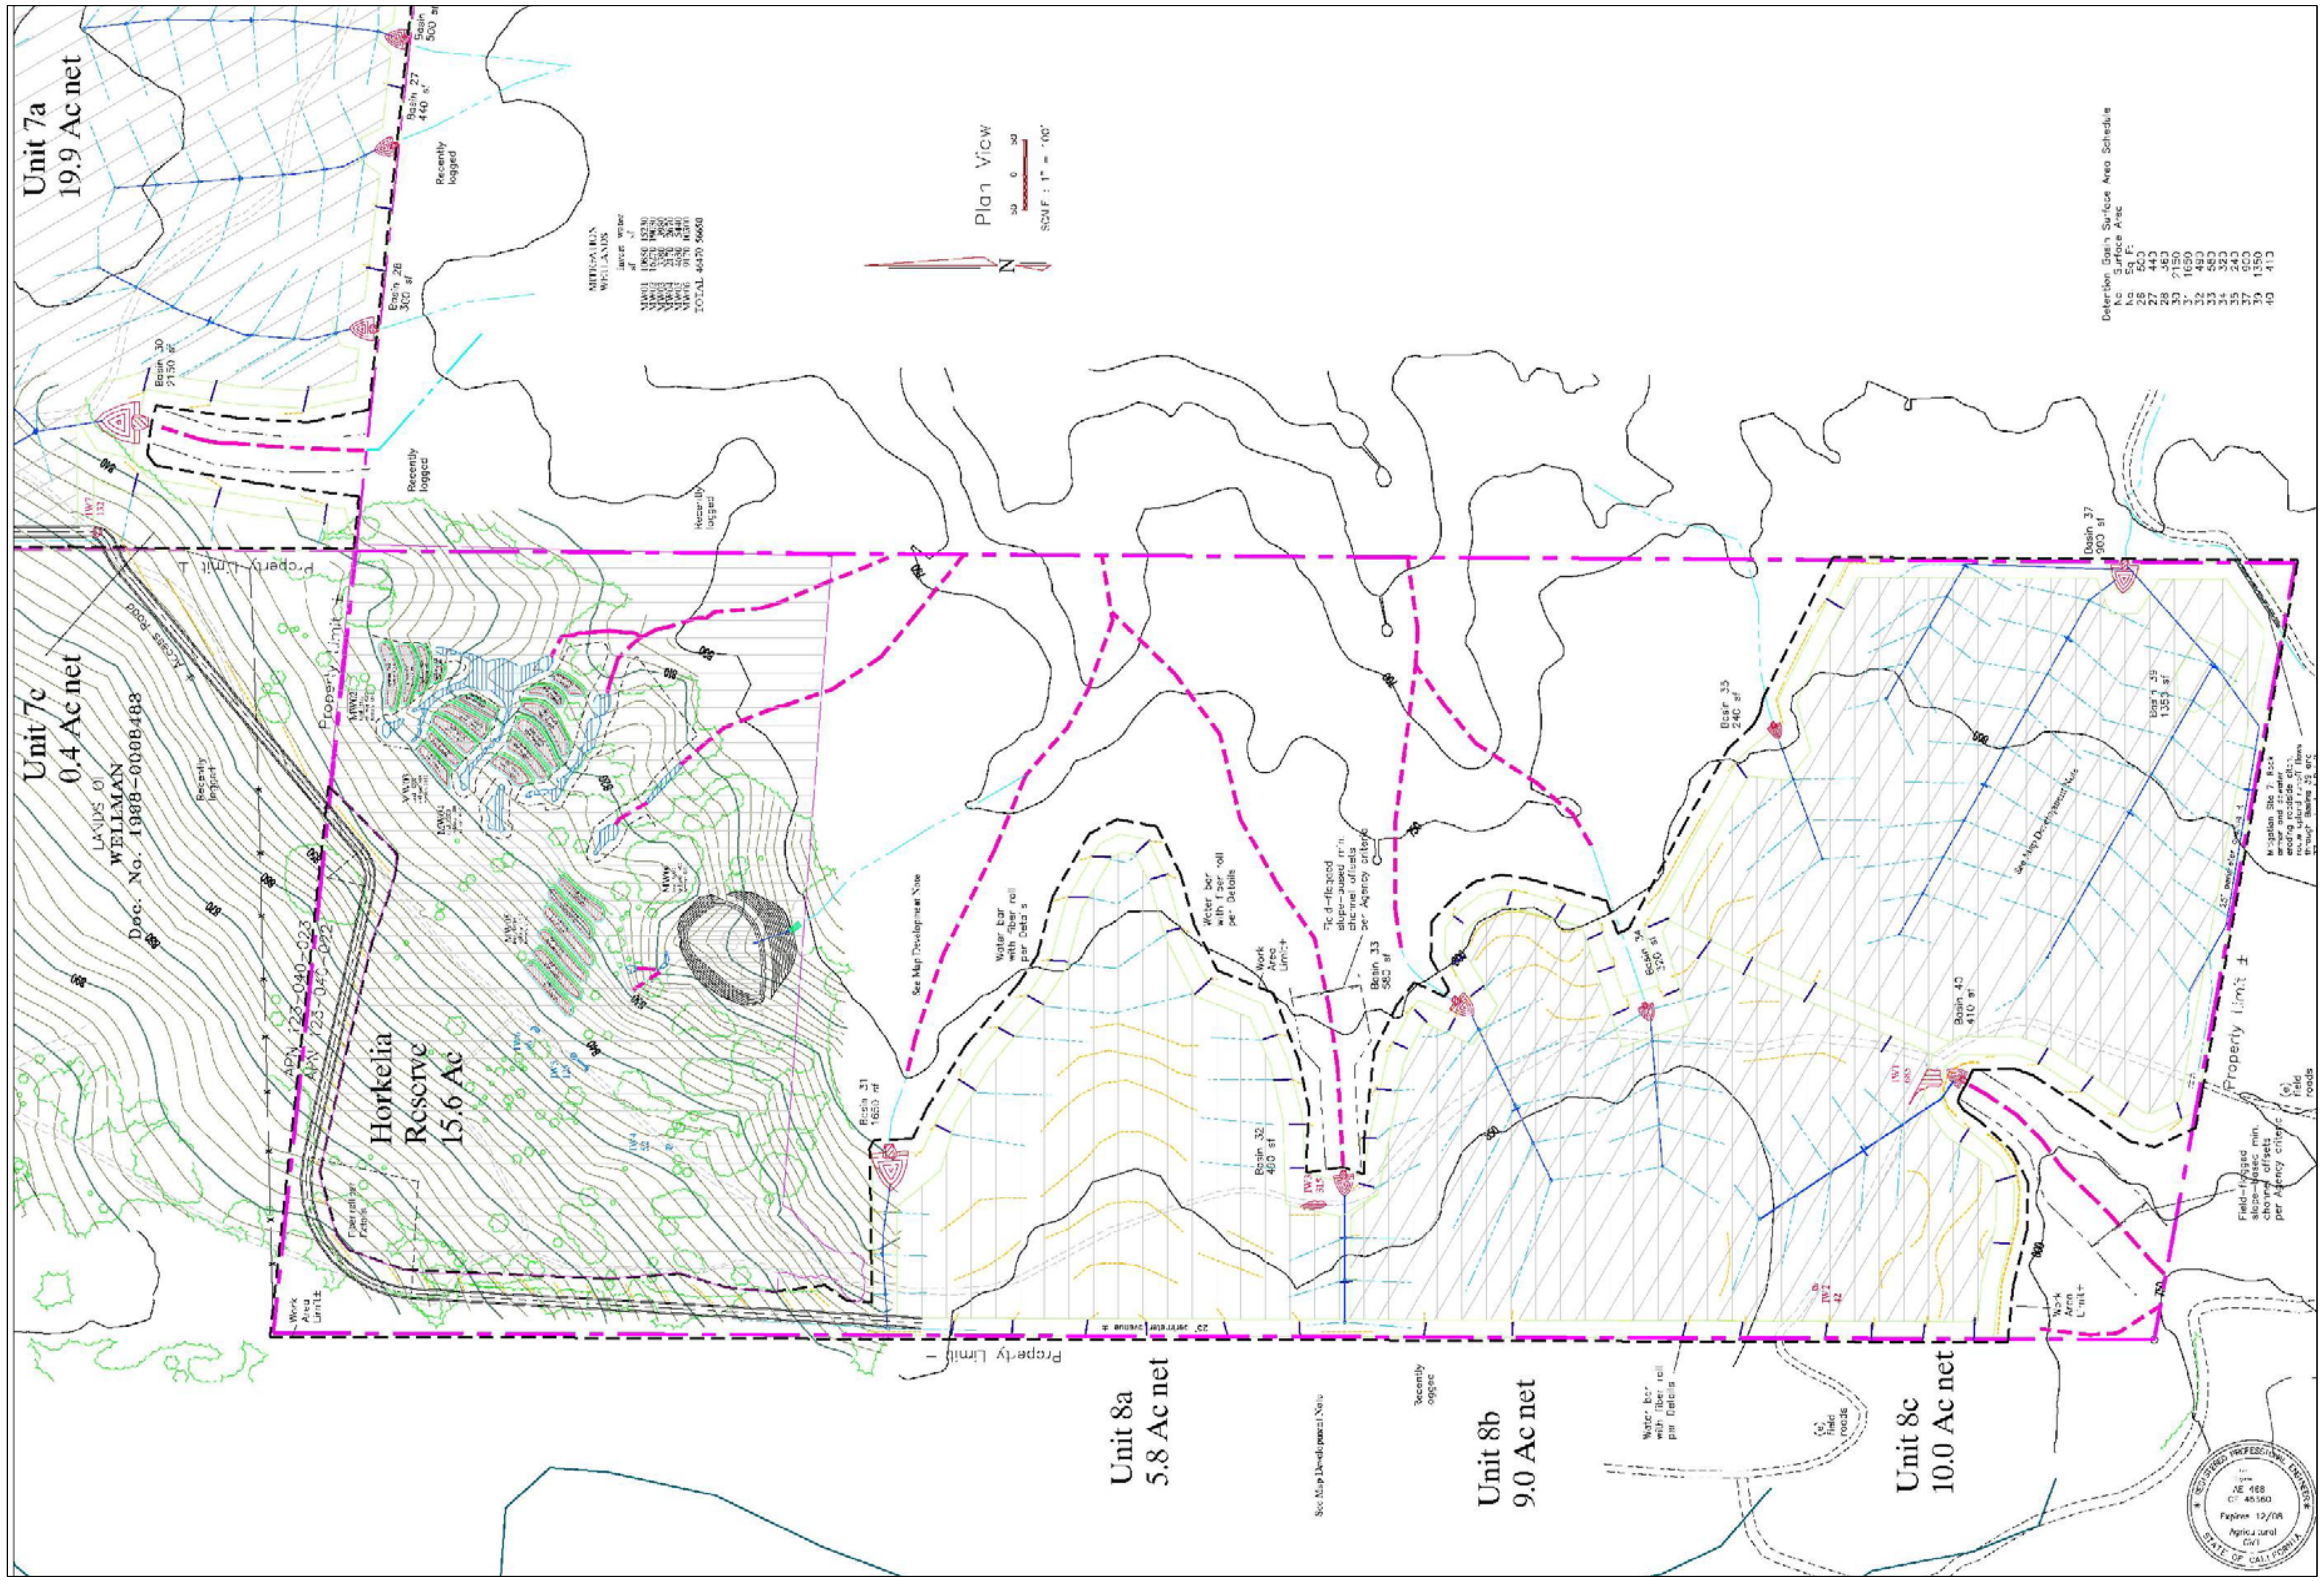
Figure 2-8
Southwest Corner Detail